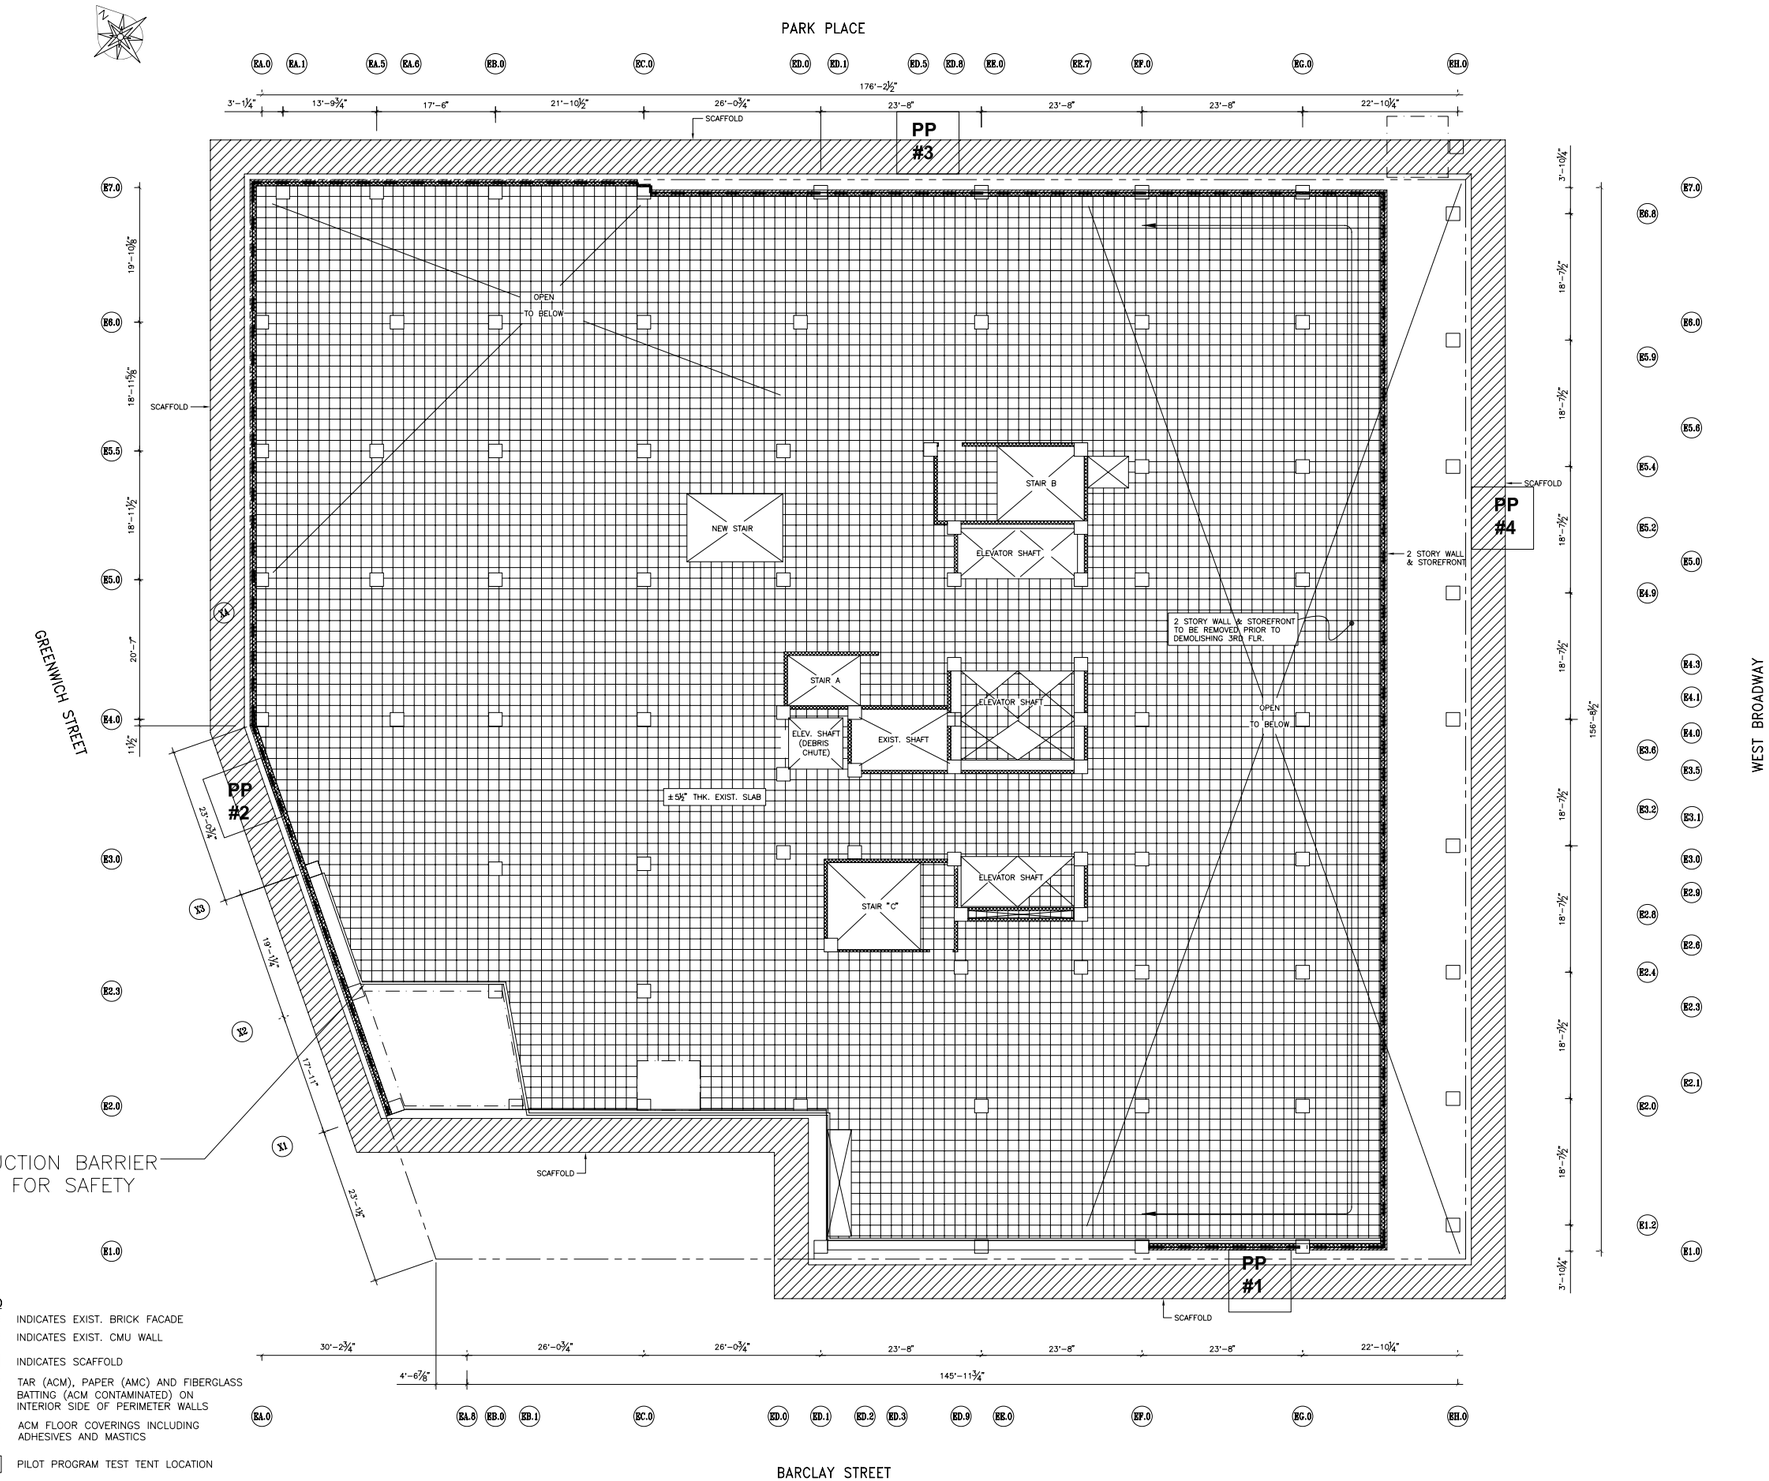

PEI COBB FREED & PARTNERS *Architects LLP*
60 Pine Street
New York, New York 10005
TEL 212.751.3122 FAX 212.872.5443

AIRTEK ENVIRONMENTAL CORP.
39 WEST 38th STREET - 12th FLOOR
NEW YORK, NY 10018
TEL: 212.768.0516
FAX: 212.768.0759

DORMITORY AUTHORITY OF THE STATE OF NEW YORK
ONE PENN PLAZA, NEW YORK, NY 10119-0118
515 BROADWAY, ALBANY, NY 12207-2964

100% DASNY REVIEW DOCUMENTS

REV.	DATE	DESCRIPTION

RSD Engineering PC
STRUCTURAL ENGINEERS
50 BROADWAY, 30TH FLOOR, NEW YORK, NY 10004
Tel : 212-324-9900 Fax : 212-324-9910

PROJECT TITLE:
DECONSTRUCTION OF FITERMAN HALL
BOROUGH OF MANHATTAN COMMUNITY COLLEGE
30 WEST BROADWAY, NEW YORK

SHEET TITLE:
SECOND FLOOR ACM LOCATION PLAN

DESIGNED BY:	DRAWN BY:	PROJECT NO.
MP	MP	06-0200
CHECKED BY: BL	CAD.DWG FILE: ACM LOCATIONS	SHEET NO. ASB-6
DATE: 9/14/06	SCALE: 1/8"=1'-0"	NO. OF 6 of 21