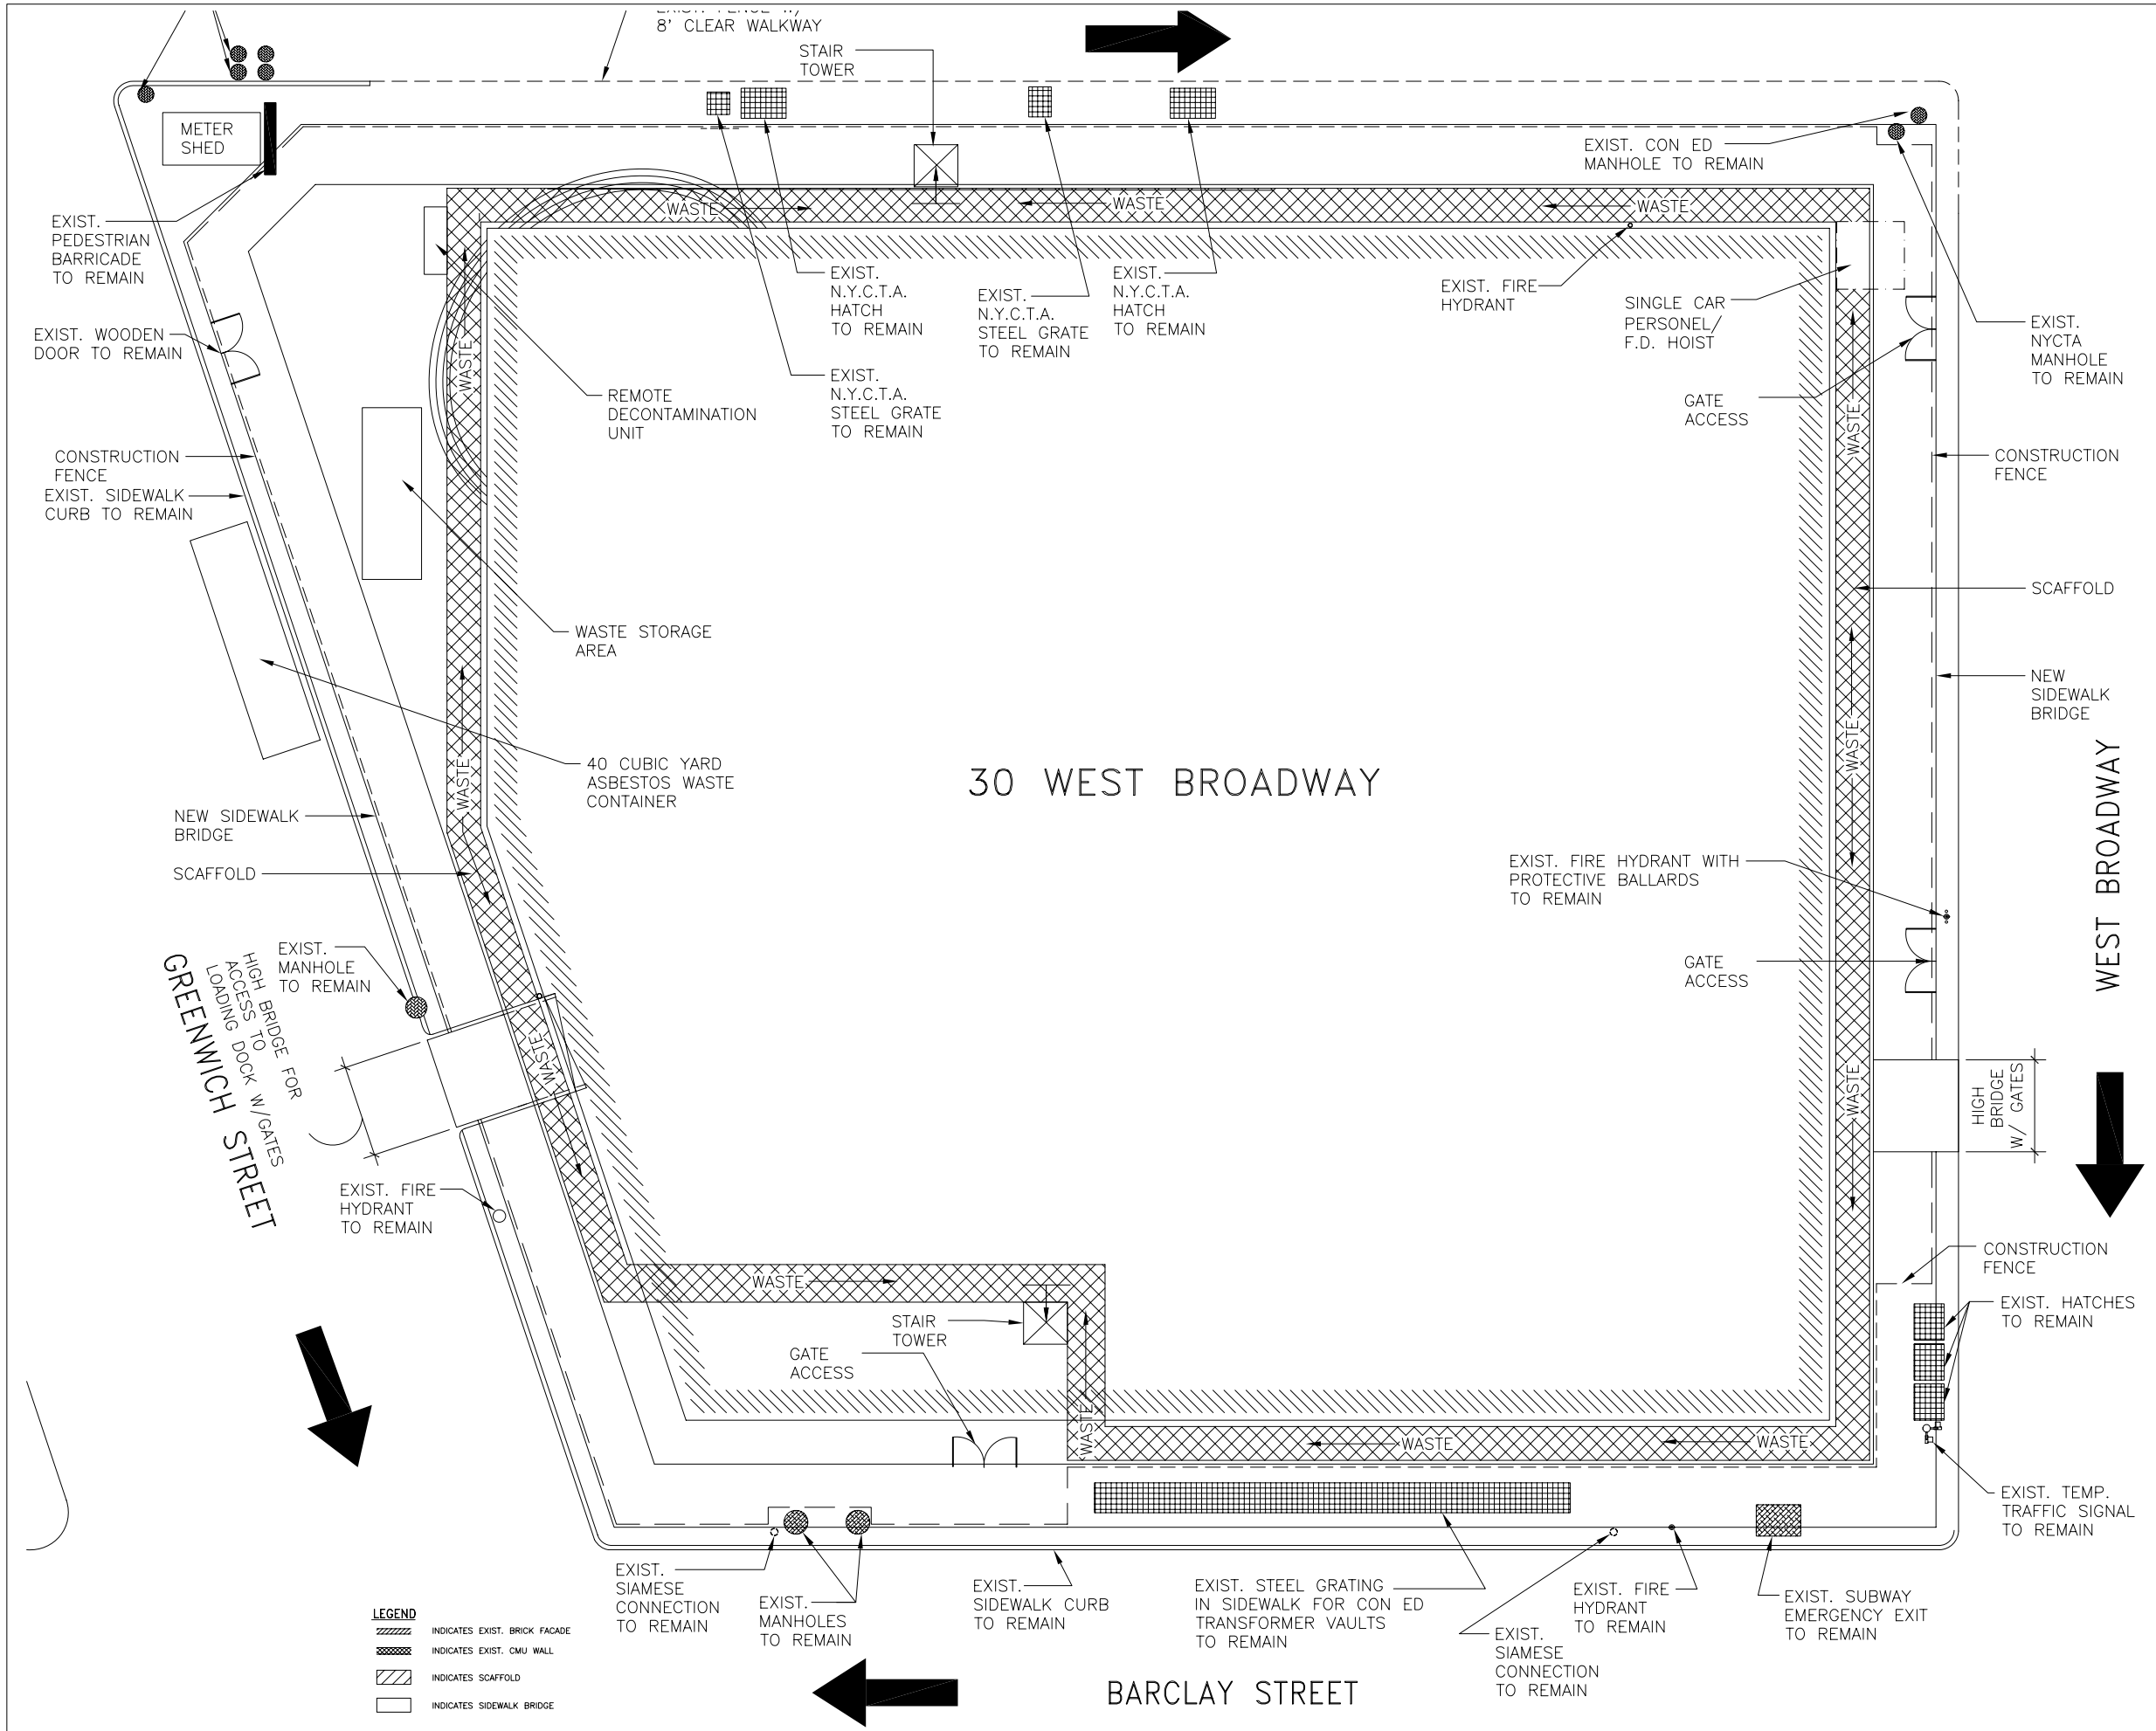

PEI COBB FREED & PARTNERS Architects LLP
60 Pine Street
New York, New York 10005
TEL 212.761.3122 FAX 212.872.5443

AIRTEK ENVIRONMENTAL CORP.
39 WEST 38th STREET - 12th FLOOR
NEW YORK, NY 10018
TEL: 212.768.0516
FAX: 212.768.0759

DORMITORY AUTHORITY OF THE STATE OF NEW YORK
ONE PENN PLAZA, NEW YORK, NY 10119-0118
515 BROADWAY, ALBANY, NY 12207-2964

100% DASNY REVIEW DOCUMENTS

REV.	DATE	DESCRIPTION

RSD Engineering PC
STRUCTURAL ENGINEERS
50 BROADWAY, 30TH FLOOR, NEW YORK, NY 10004
Tel : 212-324-9900 Fax : 212-324-9910

PROJECT TITLE:
DECONSTRUCTION OF FITERMAN HALL
BOROUGH OF MANHATTAN
COMMUNITY COLLEGE
30 WEST BROADWAY, NEW YORK

SHEET TITLE:
LOGISTICS PLAN FOR PIPE SCAFFOLD LAYOUT

DESIGNED BY: MP	DRAWN BY: MP	PROJECT NO. 06-0200
CHECKED BY: SA	CAD.DWG FILE: S-LOG. PLAN	SHEET NO. LOG-1
DATE: 9/14/06	SCALE: 1/8"=1'-0"	NO. OF 1 of 1